SURVEYOR'S REAL PROPERTY RE

PLAN OF
LOT 20,
REGISTERED PLAN 688
TOWNSHIP OF ERAMOSA
COUNTY OF WELLINGTON

KERRY F. HILLIS – ONTARIO LAND SU
199!

SCALE 1 : 750

10 0 10 20

METRIC: DISTANCES SHOWN ON THIS PLAN ARE IN
CAN BE CONVERTED TO FEET BY DIVIDING BY 0.304

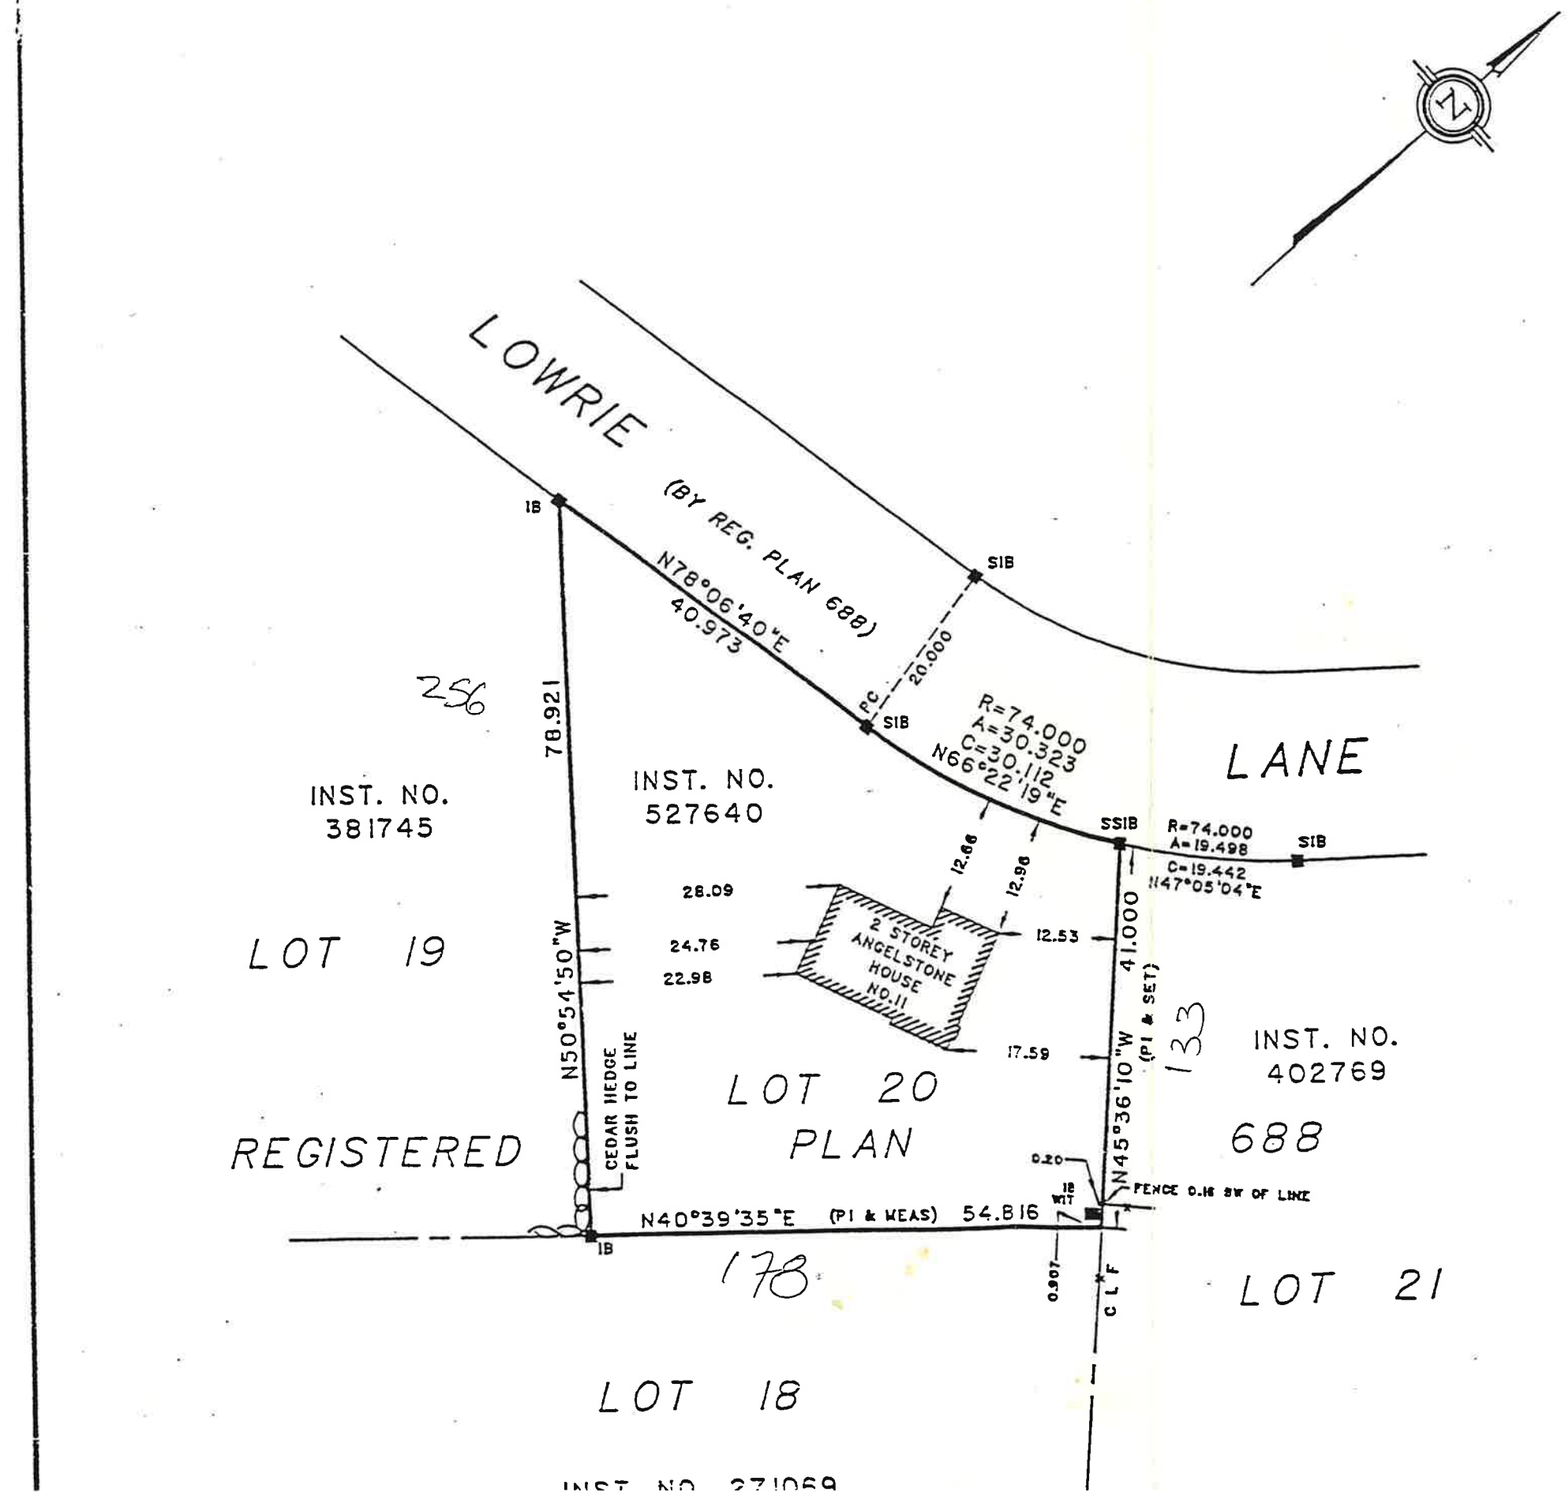

NOTES:

1. BEARINGS ARE ASTRONOMIC AND ARE REFERRED TO THE S LOWRIE LANE AS BEING N78°06'40"E IN ACCORDANCE WITH RE
2. UNLESS OTHERWISE NOTED ALL BUILDING TIES SHOWN HEREON AR PROPERTY LINES AND ARE TAKEN TO ANGELSTONE.
3. PROPERTY LINES ARE UNFENCED UNLESS OTHERWISE NOTED.

■	DENOTES SURVEY MONUMENT FOUND (375)
SIB	DENOTES STANDARD IRON BAR
SSIB	DENOTES SHORT STANDARD IRON BAR
IB	DENOTES IRON BAR
——x——	DENOTES FENCE
P & W F	DENOTES POST & WIRE FENCE
C L F	DENOTES CHAIN LINK FENCE
375	DENOTES BLACK, SHOEMAKER, ROBINSON & DONALDSON
PI	DENOTES REGISTERED PLAN 688

PART 2
THIS PLAN MUST BE READ IN CONJUCTION WITH SURVEY REPORT DATED JULY 5, 1991.

THIS REPORT
CORRINE ROON
AND THE UNDI
RESPONSIBILIT

SURVEYOR'S CERTIFICATE

I CERTIFY THAT:
THE FIELD SURVEY REPRESENTED IN THIS REPORT WAS COMPLETED ON THE 5TH. DAY OF JULY, 1991.

JULY 4, 1991

KERRY F. HILLIS
ONTARIO LAND SU

© COPYRIGHT 1991: REPRODUCTION, DISTRIBUTION OR ALTERATIO
THE WRITTEN PERMISSION OF BLACK, SHOEMAKER, ROBINSON &